

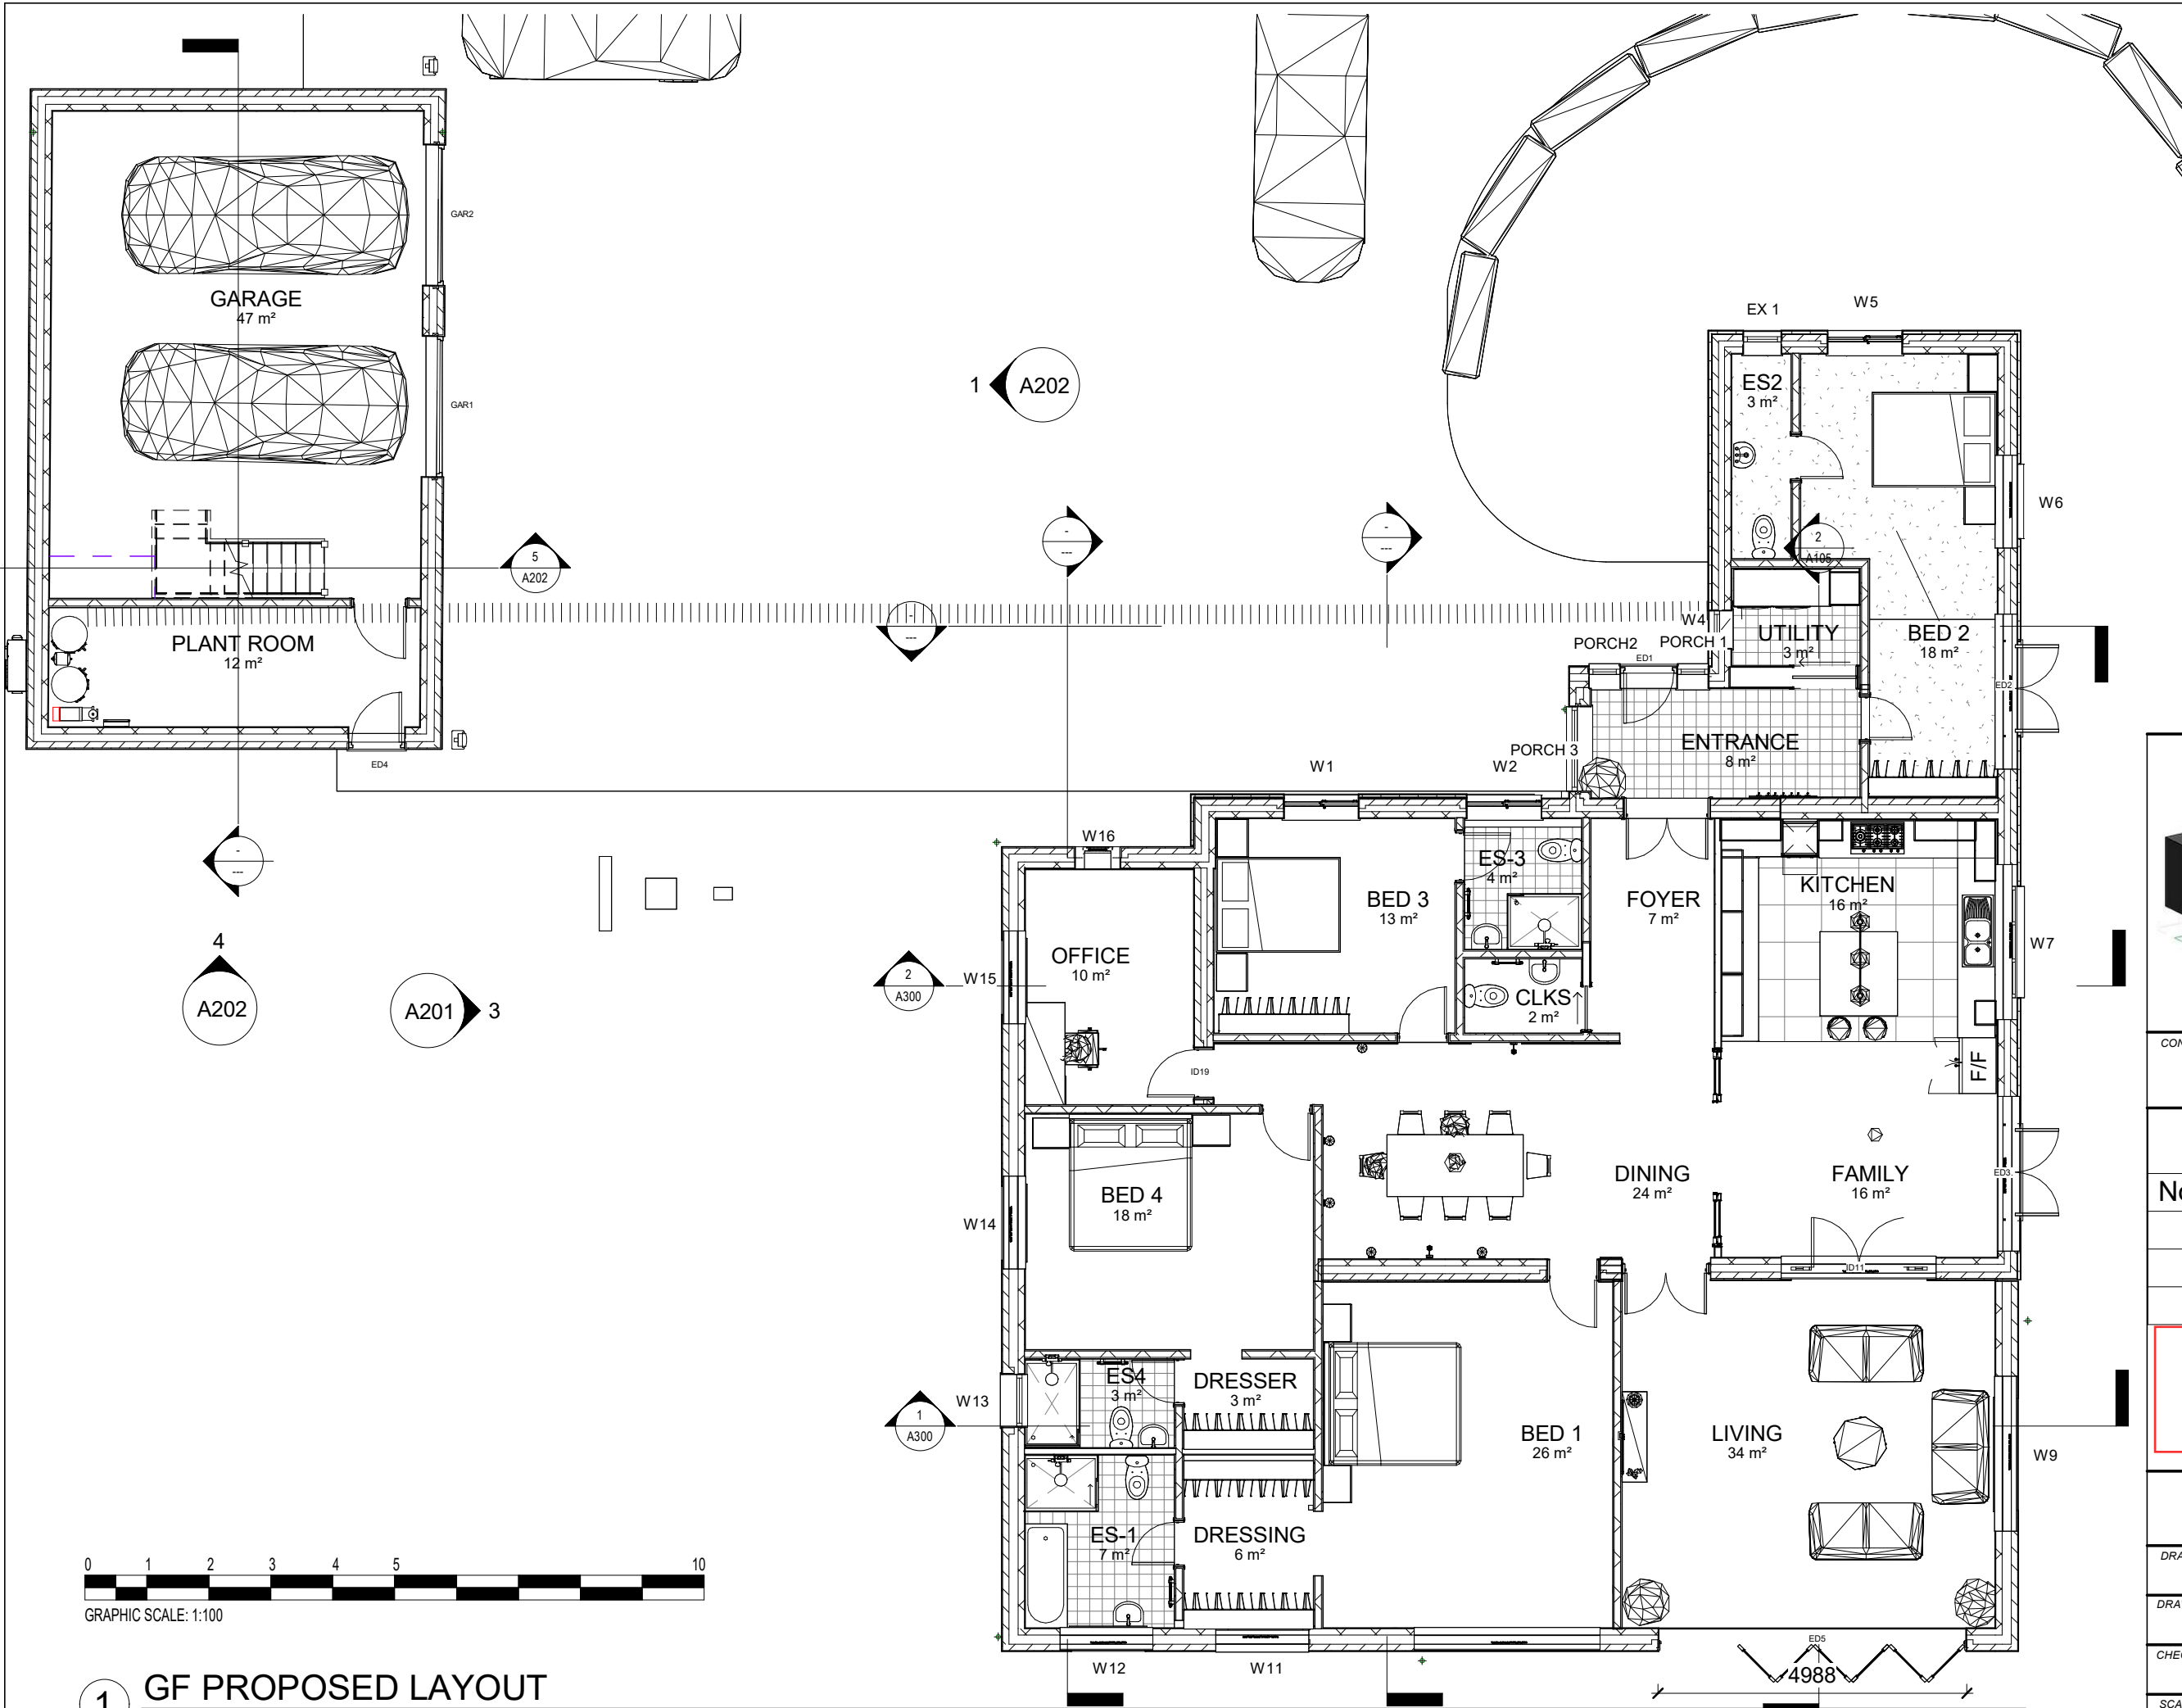


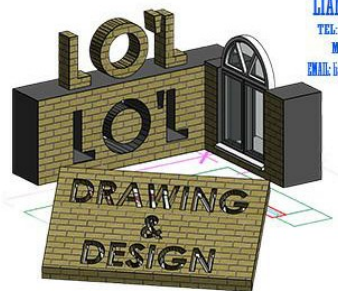

1 GF PROPOSED LAYOUT
1 : 100

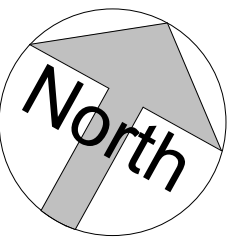

LIAM O'LEARY
TEL: 01793 612178
MOB: 07713 647114
EMAIL: liam@lol.co.uk

CONTACT: **LIAM O'LEARY**
Mob : 07713647114

Revisions		
No	Description	Date



FLOOR PLANS - PROPOSED REV 7	
DRAWING NO	A101
DRAWN BY:	Liam O'Leary
CHECKED BY:	NB/DF
SCALE:	DATE:
1 : 100	18/02/25