
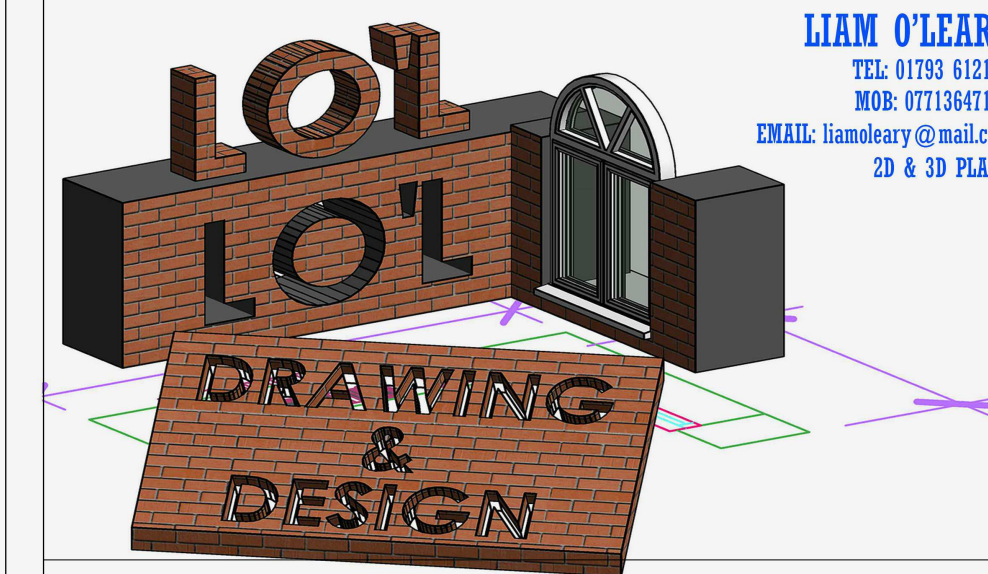
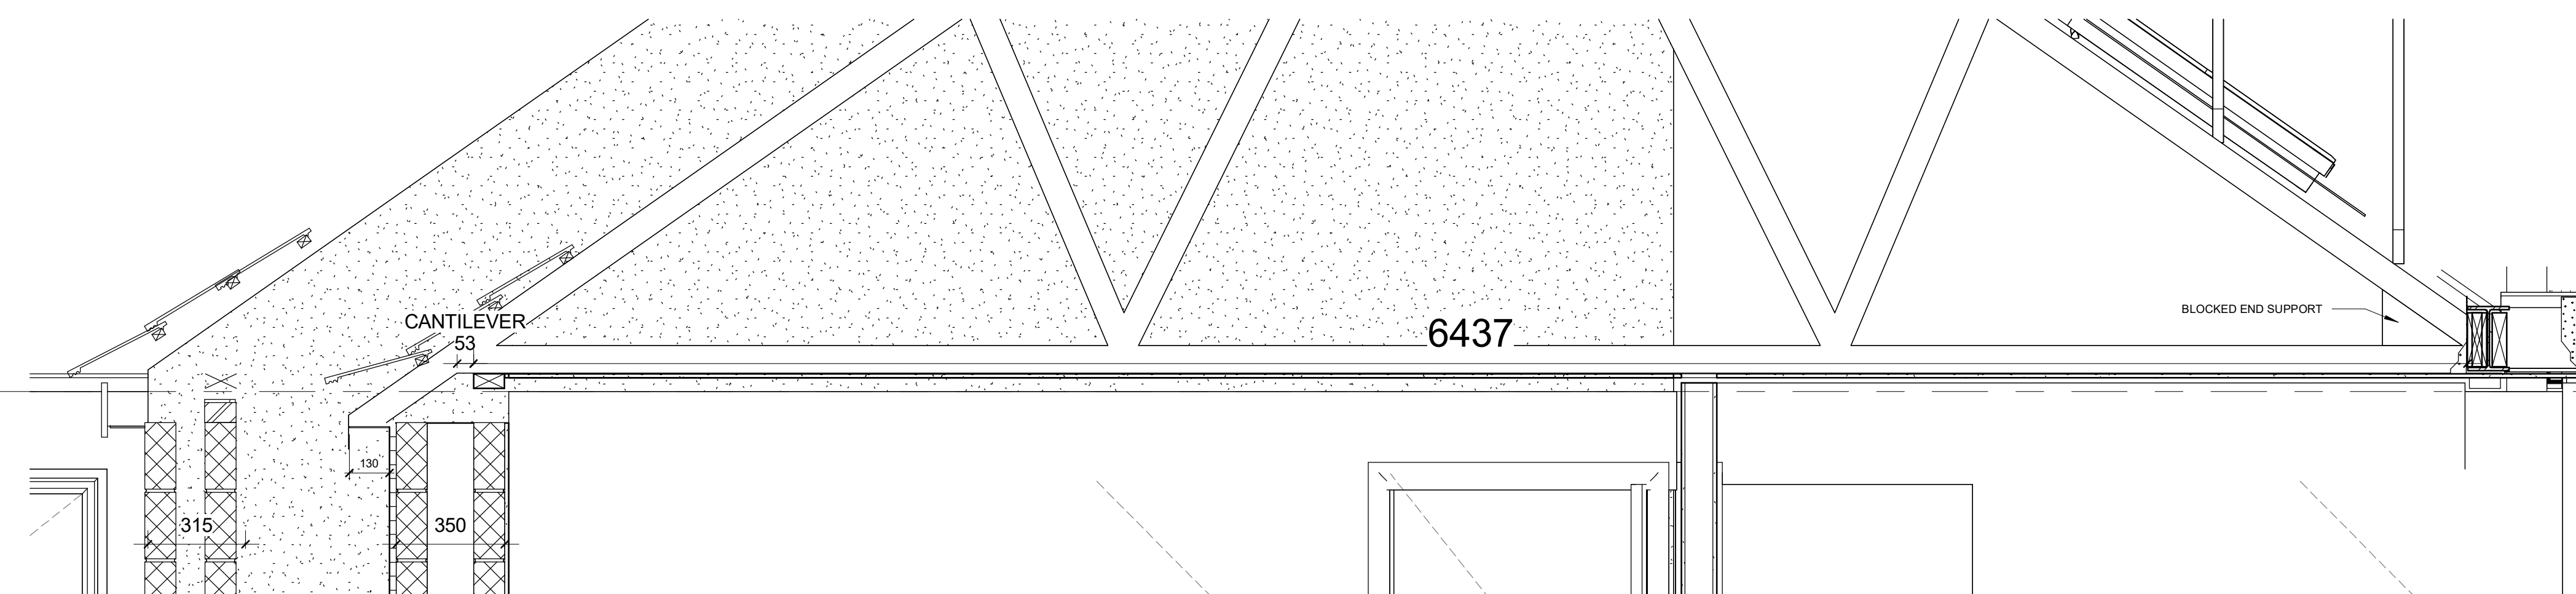
 


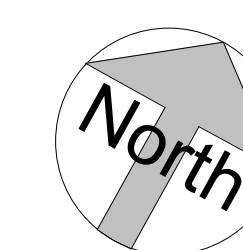

LIAM O'LEARY
TEL: 01793 612111
MOB: 0771364711
EMAIL: liamoleary@nail.com
2D & 3D PA

[illegible]

ROOF PLANS - PROPOSED

Project number	Project Number
Date	01/04/25
Drawn by	Liam O'Leary
Checked by	CONSTRUCTION
A102	
Scale	As indicated