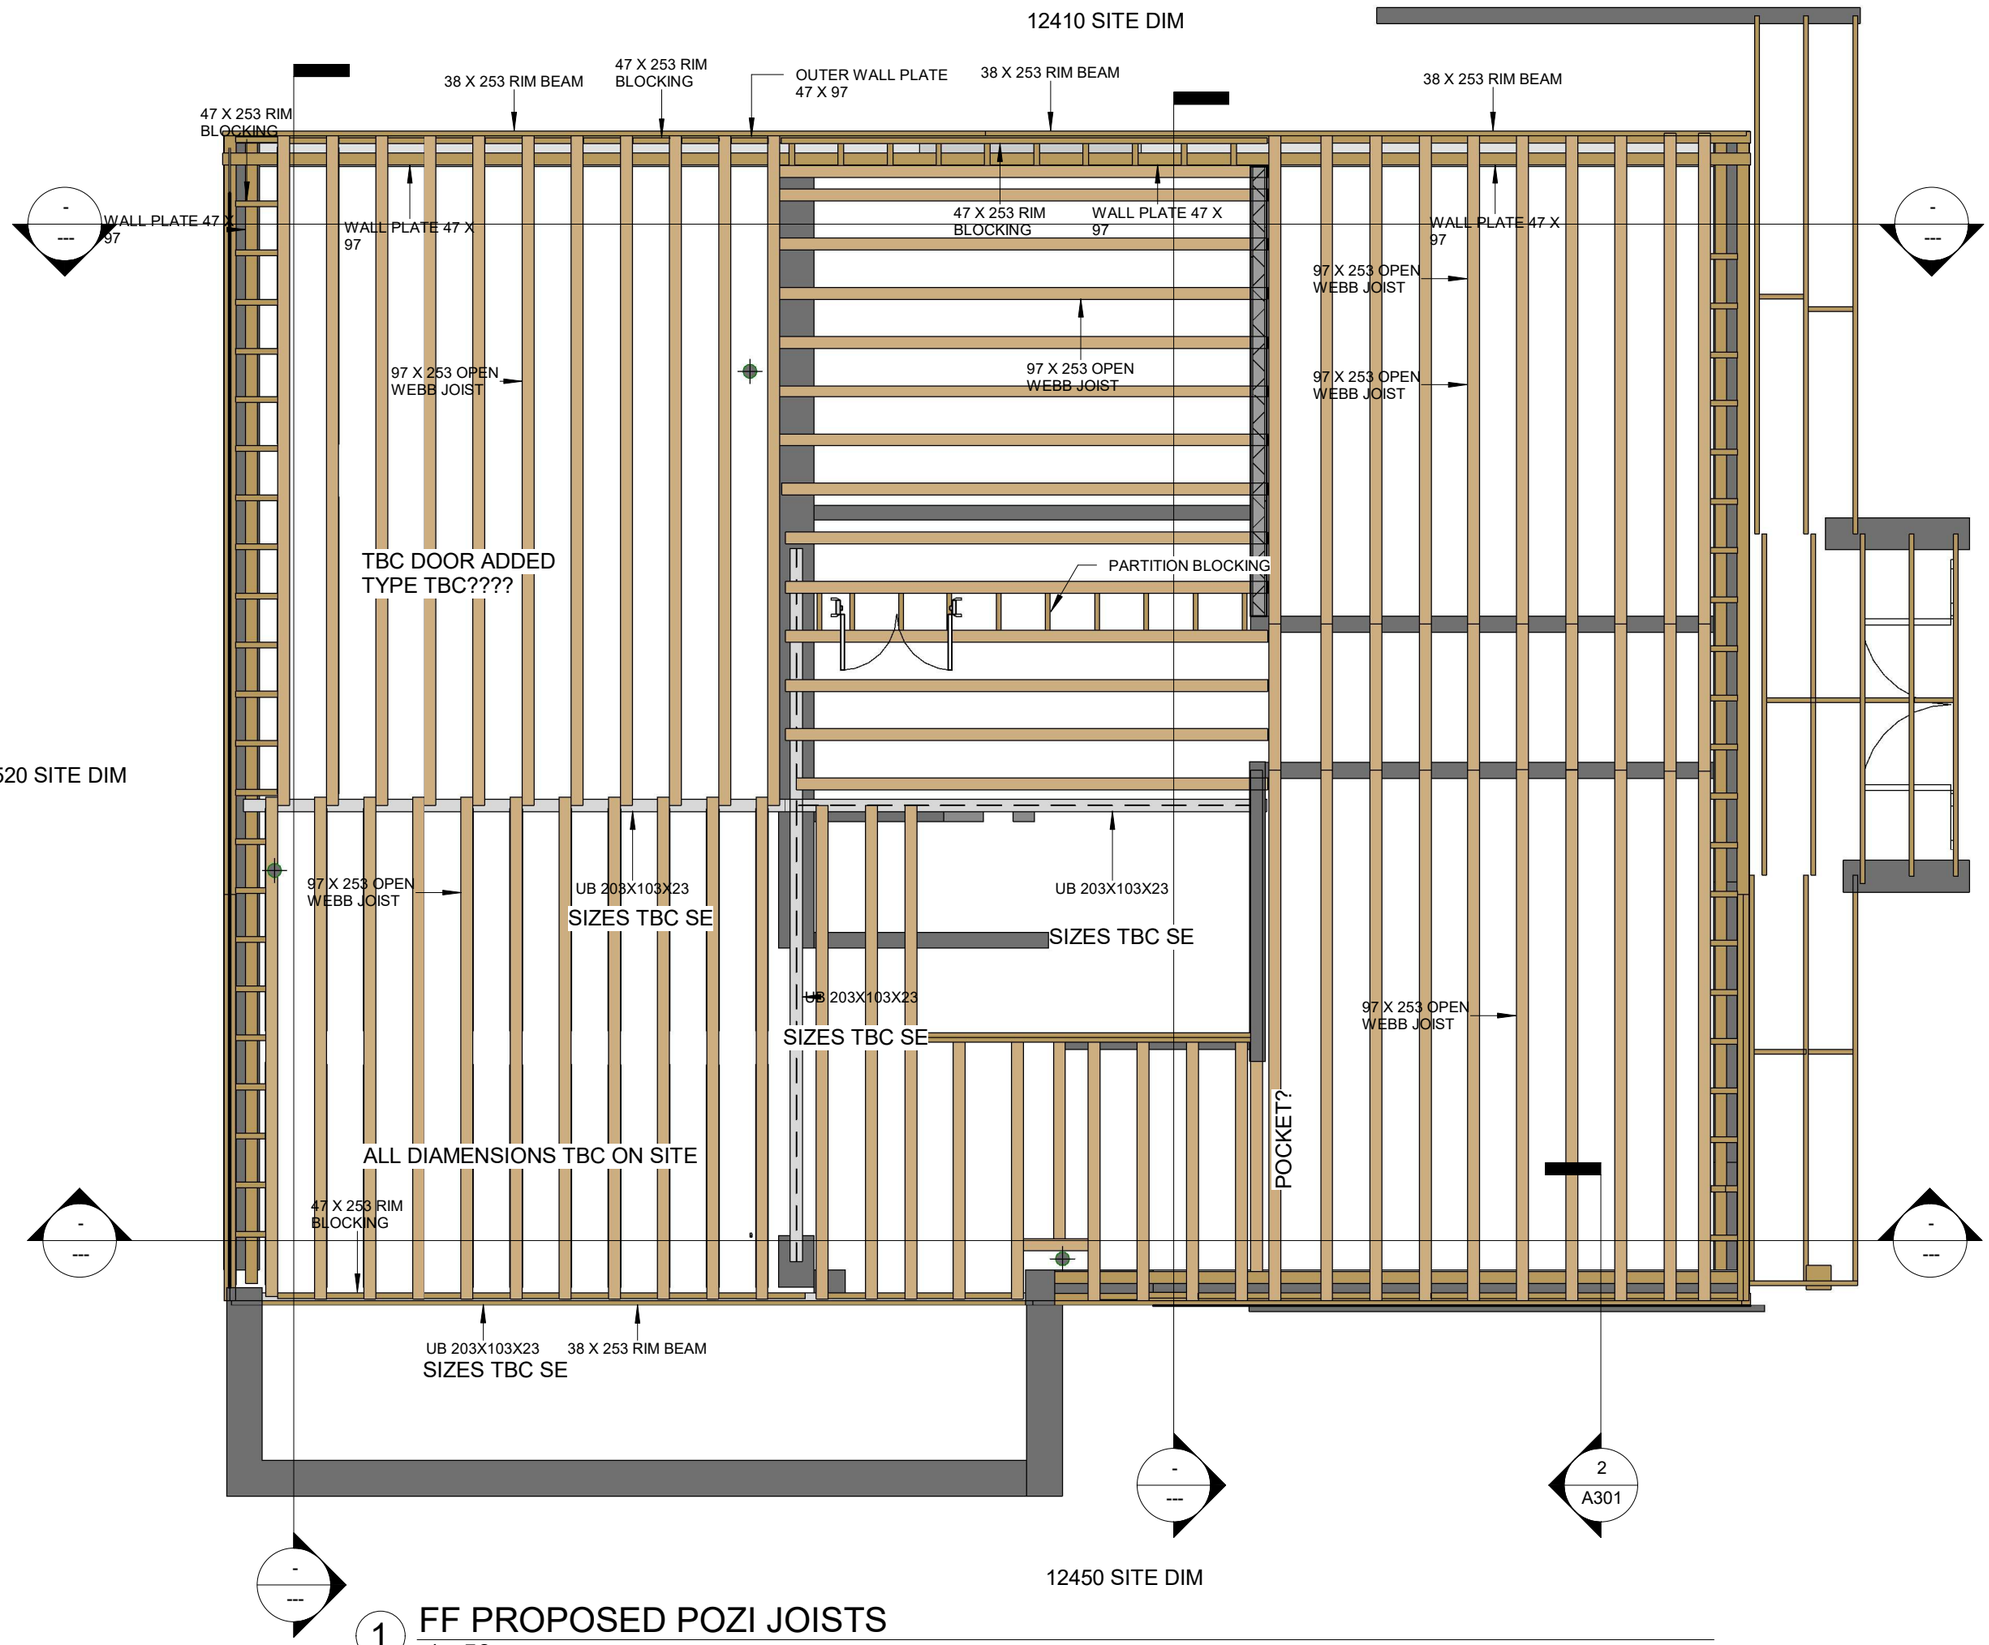

1 FF PROPOSED POZI JOISTS

1 : 50

LIAM O'LEARY
TEL: 01793 612178
MOB: 07713 647114
EMAIL: liamdcary@aol.com

COMBINED CONSTRUCTION SOLUTIONS LTD

Revisions		
No	Description	Date

FIRST FLOOR POSI JOIST

DRAWING NO: A102

DRAWN BY: Liam O'Leary

CHECKED BY: Checker

SCALE: 1 : 50

DATE: 06/09/22