



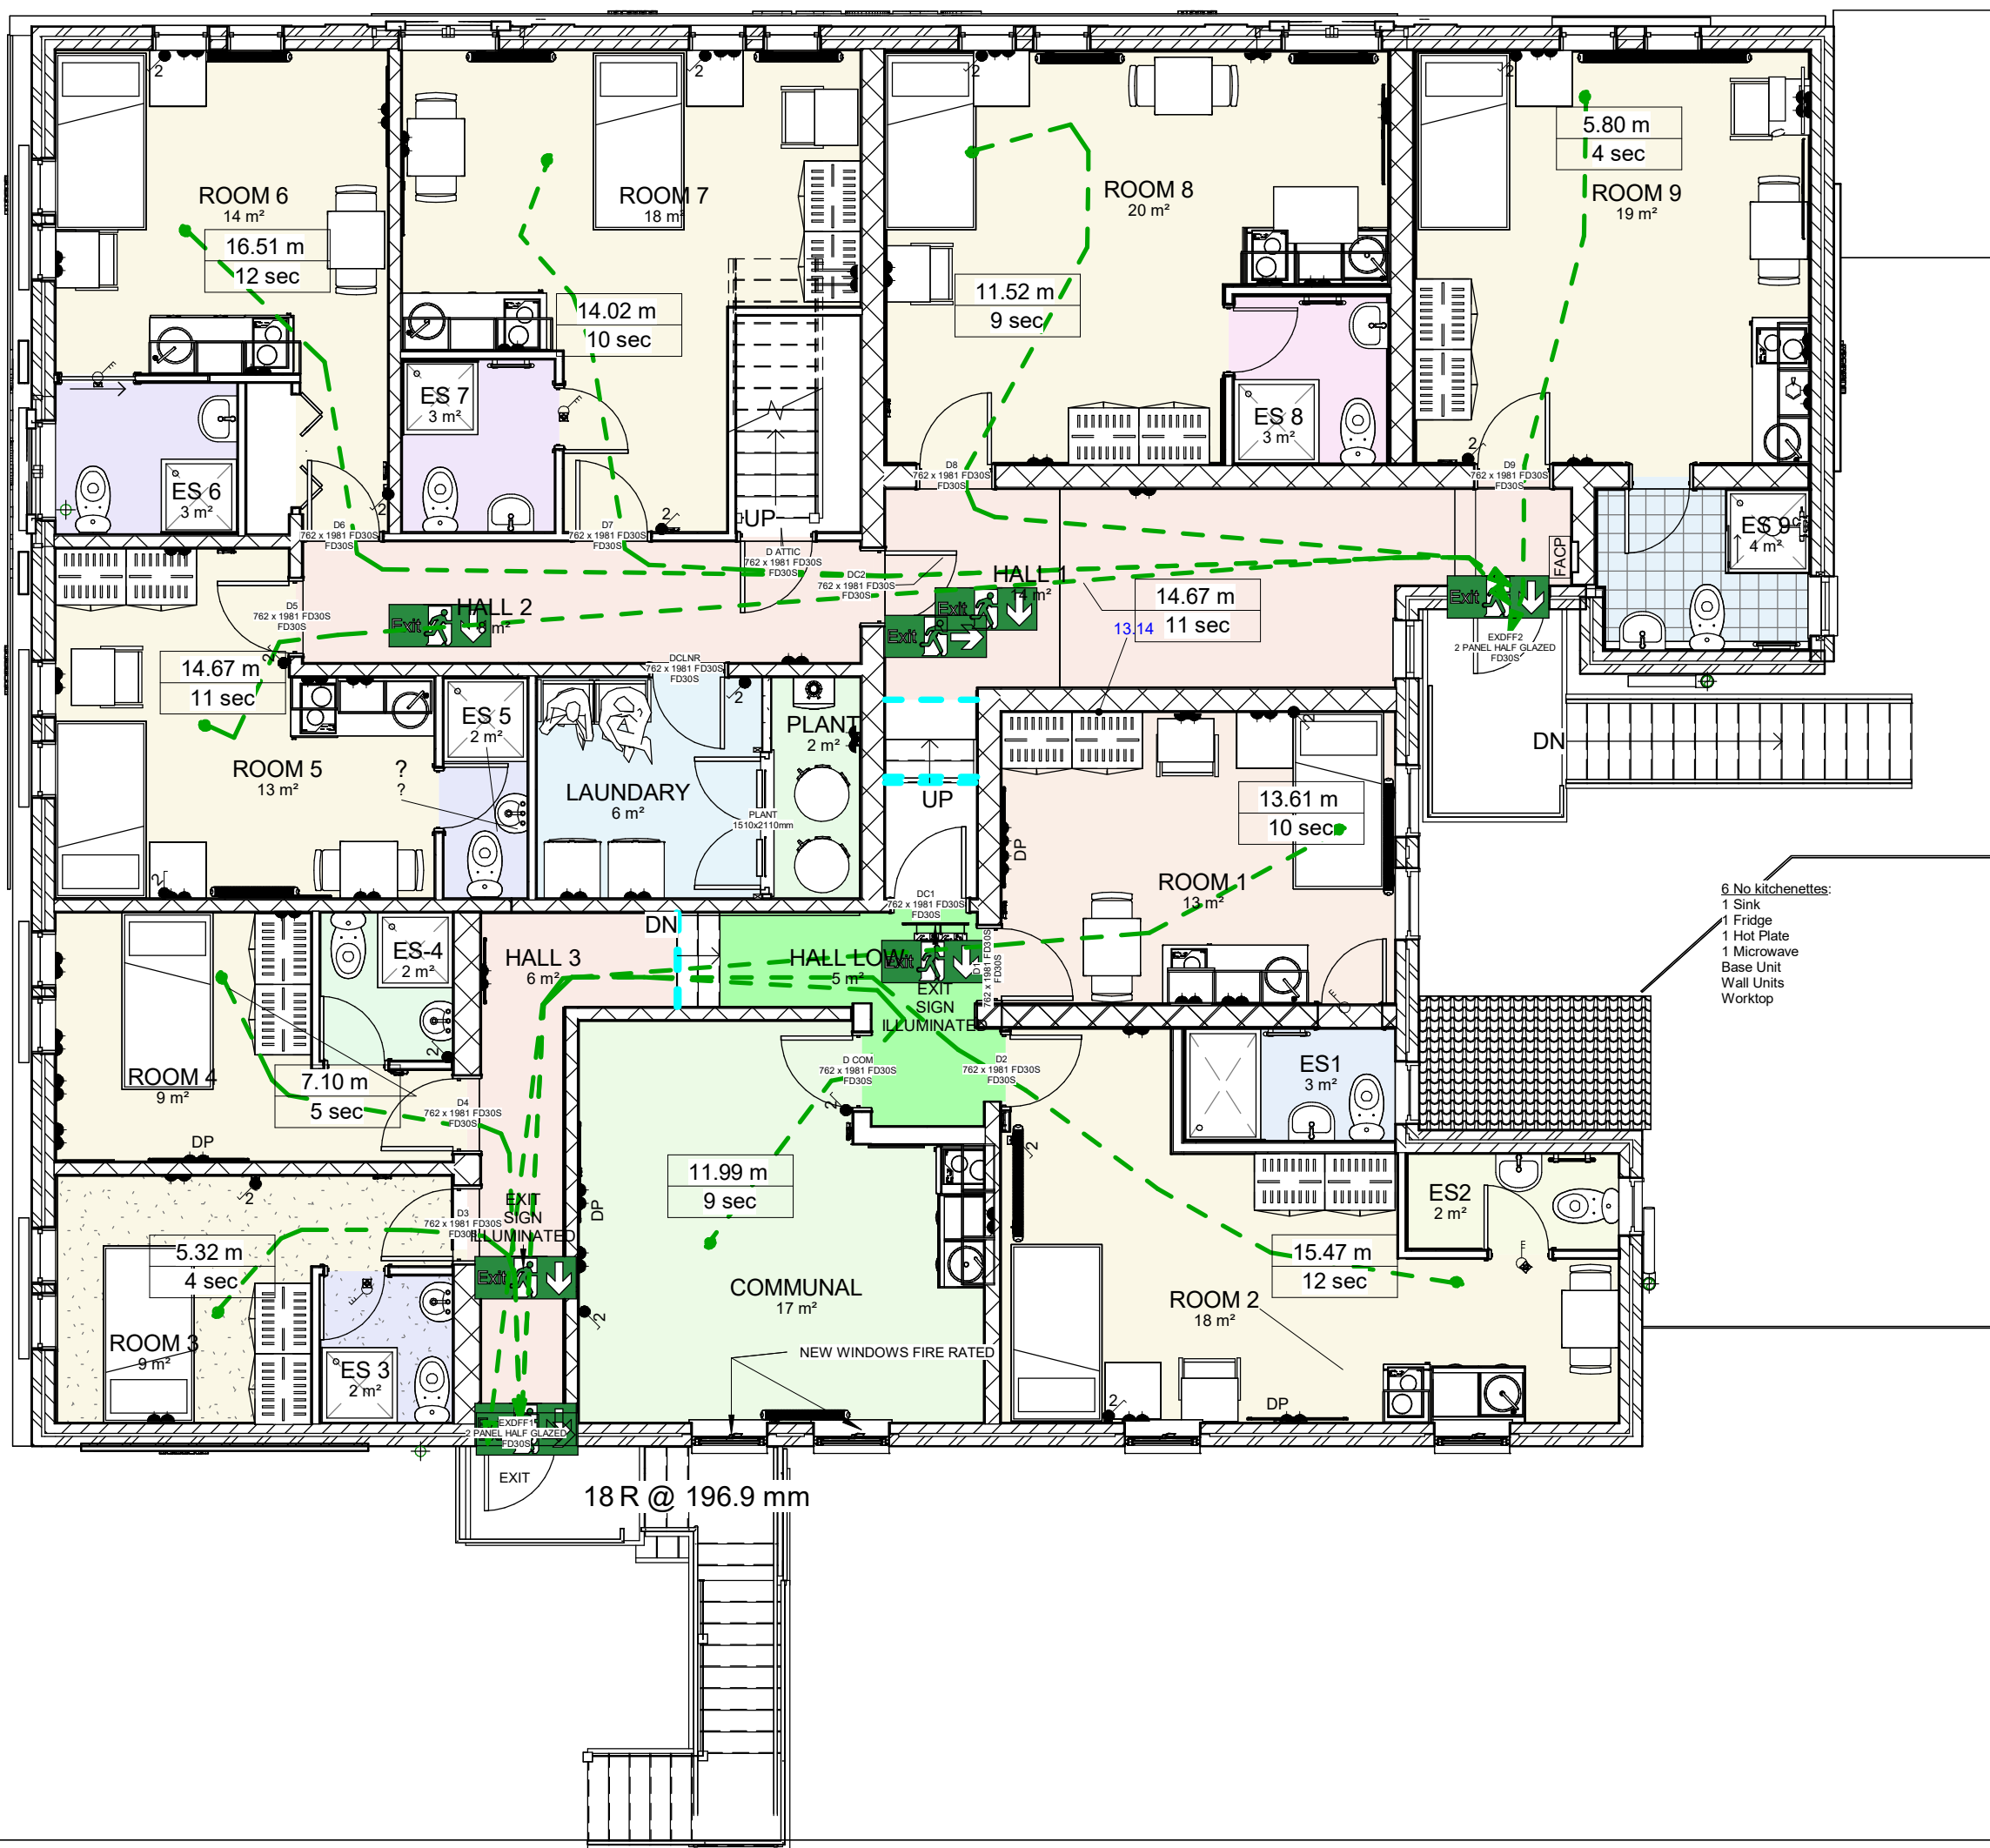

- 6 No kitchenettes:  
1 Sink  
1 Fridge  
1 Hot Plate  
1 Microwave  
Base Unit  
Wall Units  
Worktop

| Revisions |             |      |
|-----------|-------------|------|
| No        | Description | Date |
|           |             |      |
|           |             |      |
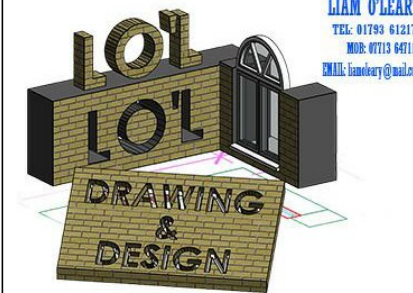

| HMO FF FIRE SAFETY PLAN   |                   |
|---------------------------|-------------------|
| DRAWING NO<br>A109        |                   |
| DRAWN BY:<br>Liam O'Leary |                   |
| CHECKED BY:<br>FIRE       |                   |
| SCALE:<br>1 : 70          | DATE:<br>20/04/26 |