

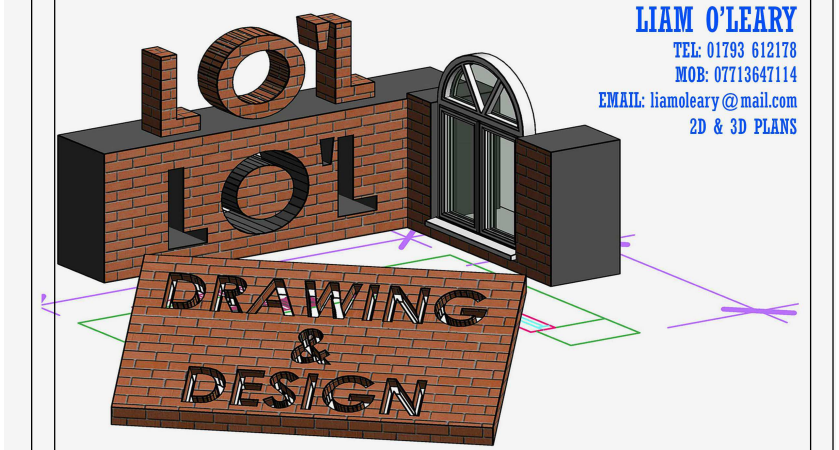
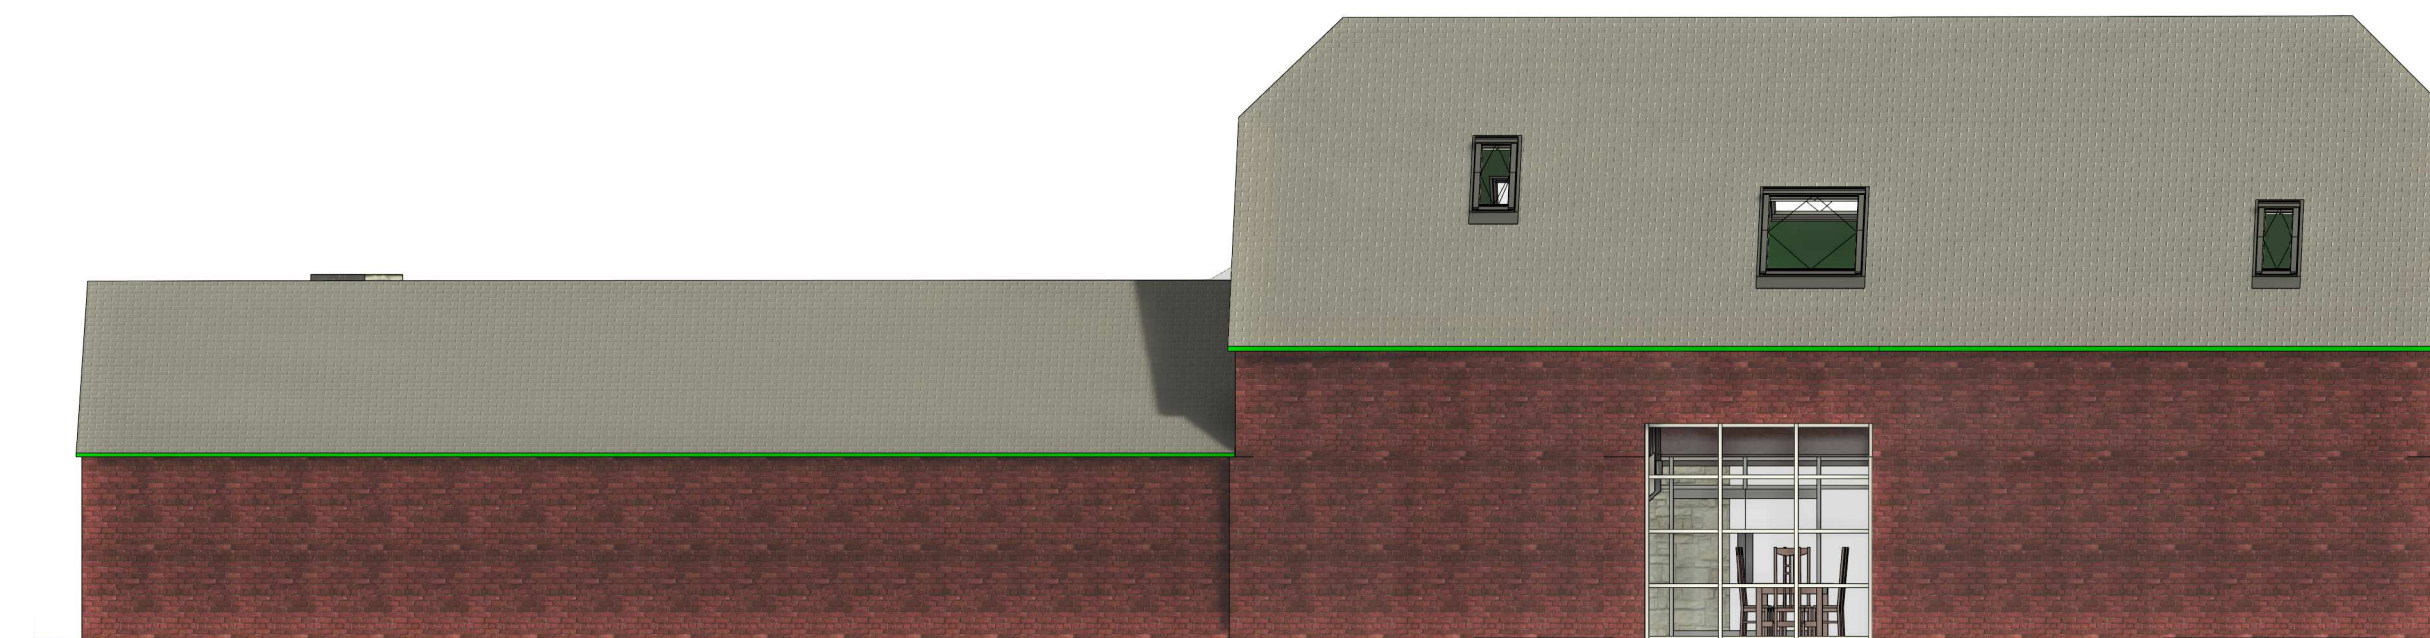
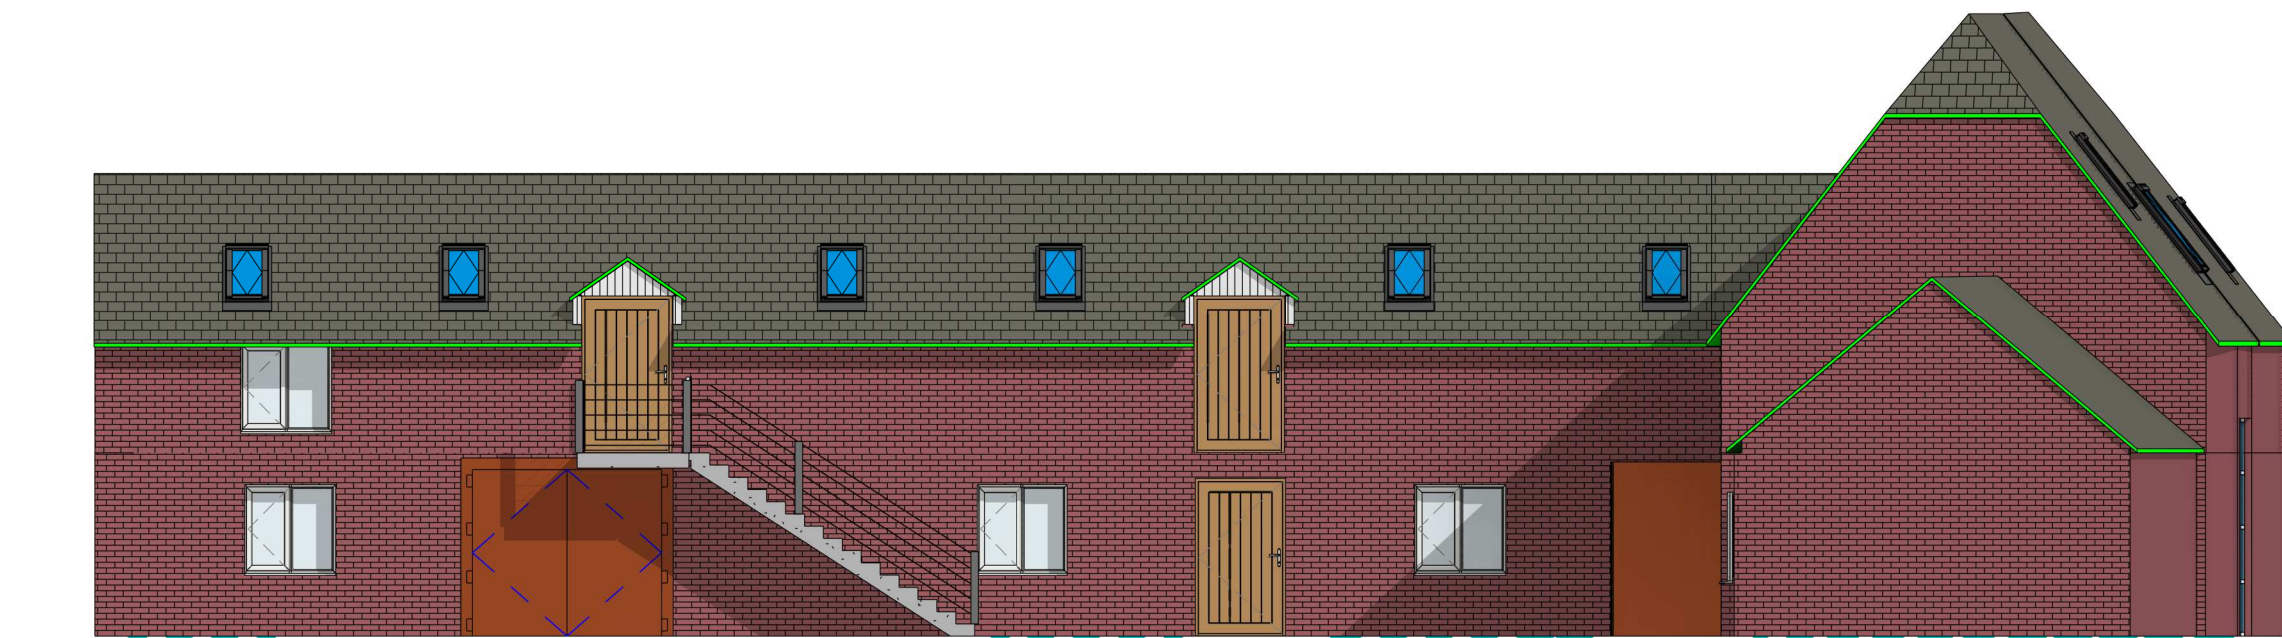


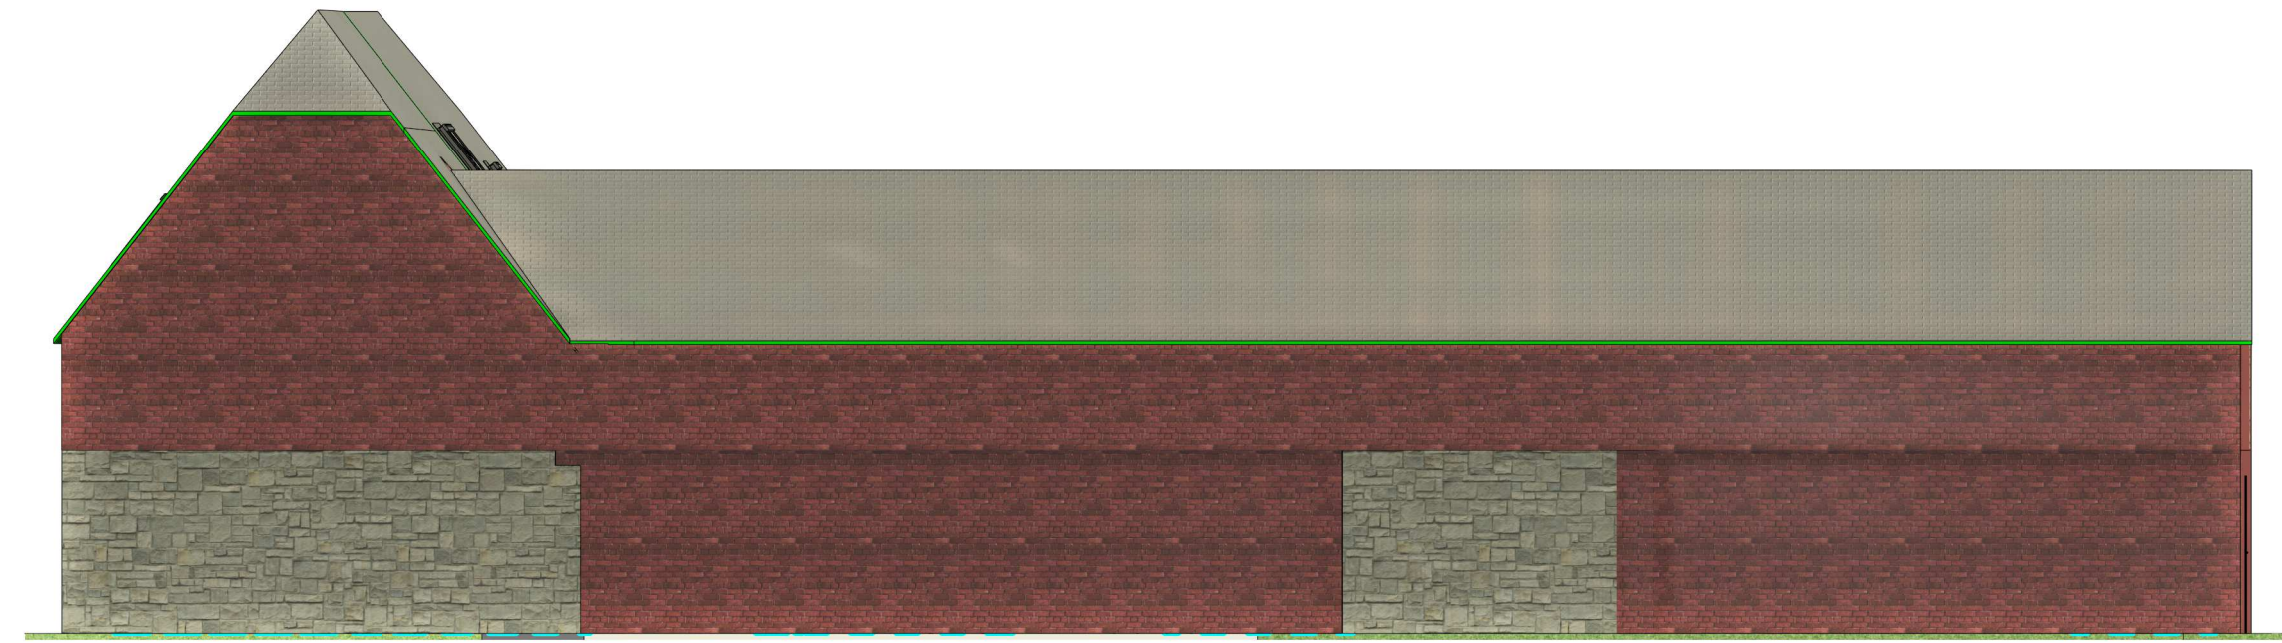


MOB:07713647114

EMAIL: liamoleary@mail.com

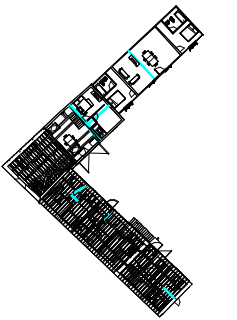

KEY PLAN

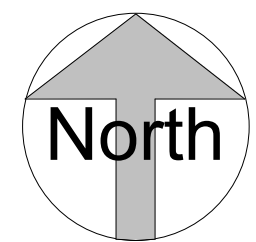[illegible]

PROJECT	
---------	--

TITLE

ELEVATIONS - PROPOSED

CLIENT	
--------	--

Barn

DRAWN BY
Liam O'Leary

CHECKED BY	
PLANNING	

DATE	20/06/24
------	----------

SCALE (@ A1)	As indicated
--------------	--------------

PROJECT NUMBER	
Project Number	

DRAWING NUMBER
A201

REV

