


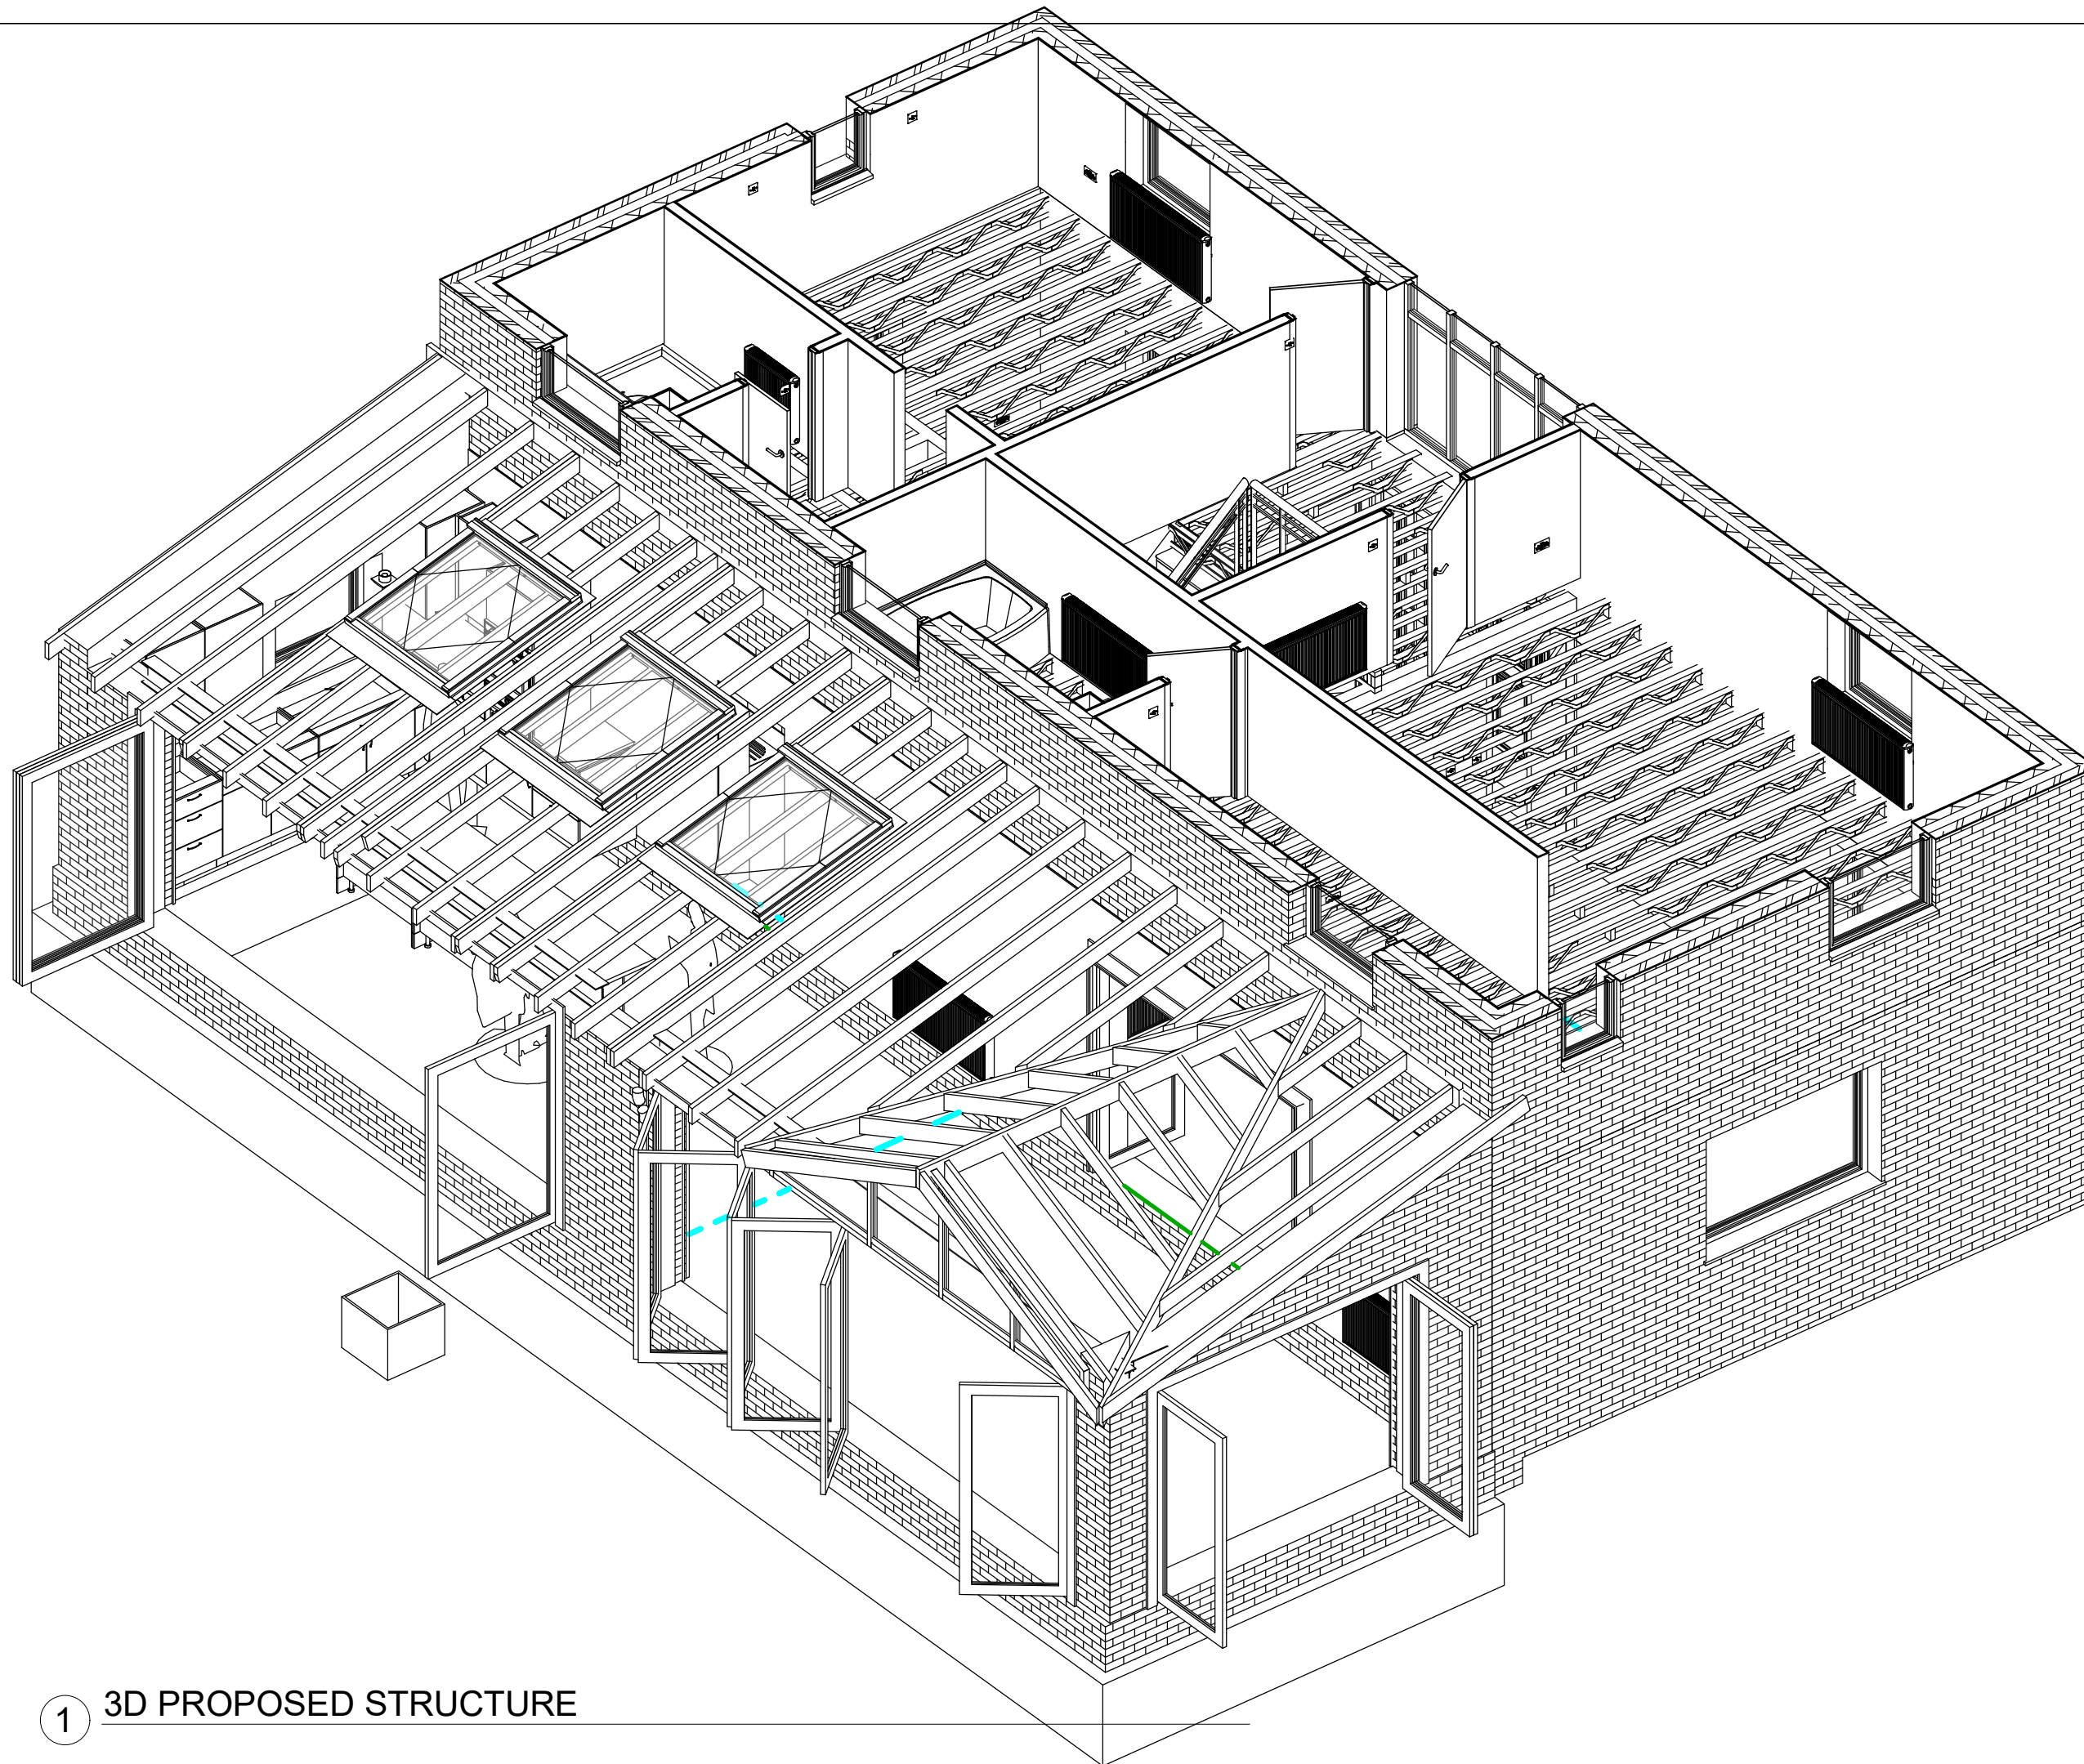


1 3D PROPOSED STRUCTURE



LIAM O'LEARY
TEL: 01793 612178
MOB: 07713 647114
EMAIL: liam@lol.ie

CONTACT: **LIAM O'LEARY**
Mob : 07713647114

Revisions		
No	Description	Date

 

3D VIEWS	
DRAWING NO	A601
DRAWN BY:	Liam O'Leary
CHECKED BY:	BR
SCALE:	DATE: 08/04/25